# Door and Frame Schedule




H-1 HEADER GYP BOARD FLUSH




J-1 JAMB GYP BOARD FLUSH

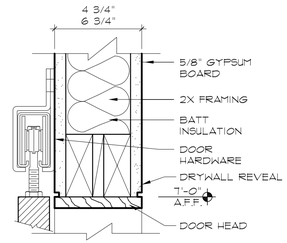


J-4 JAMB

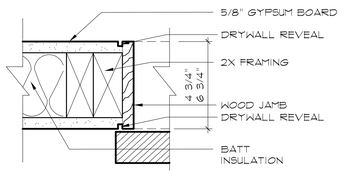


H-2 HEADER

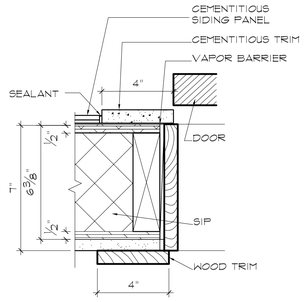


J-2 JAMB

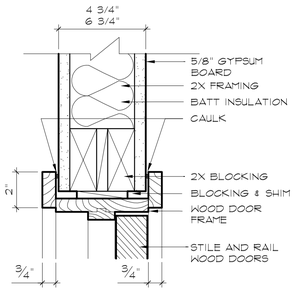


H-3 HEADER

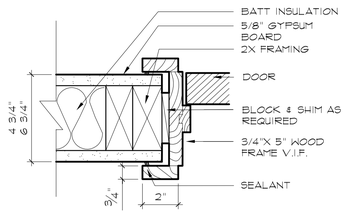


J-3 JAMB

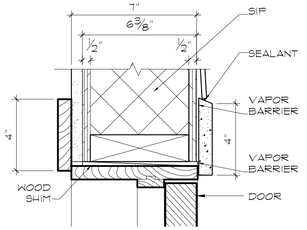


H-4 HEADER




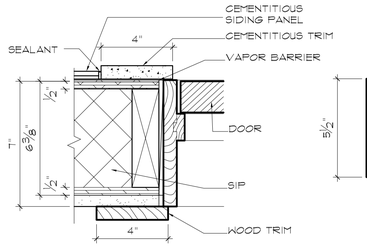


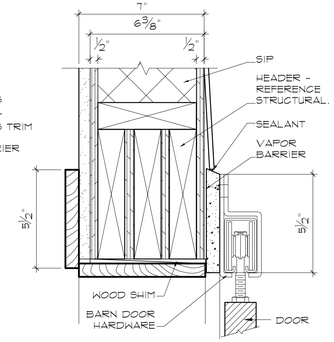


# 10-Head / Jamb Details

Scale: 3"=1'-0"

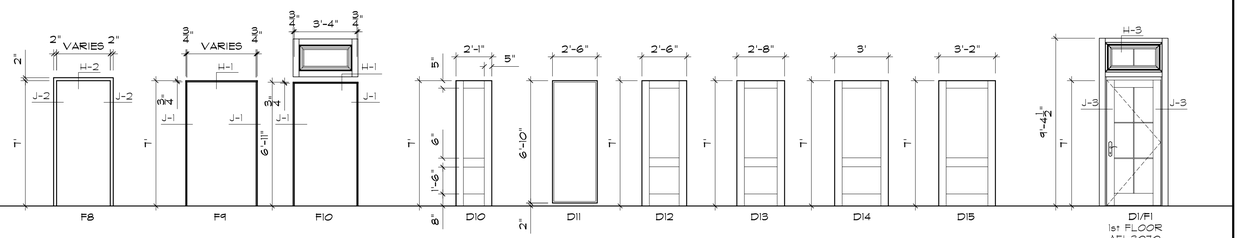


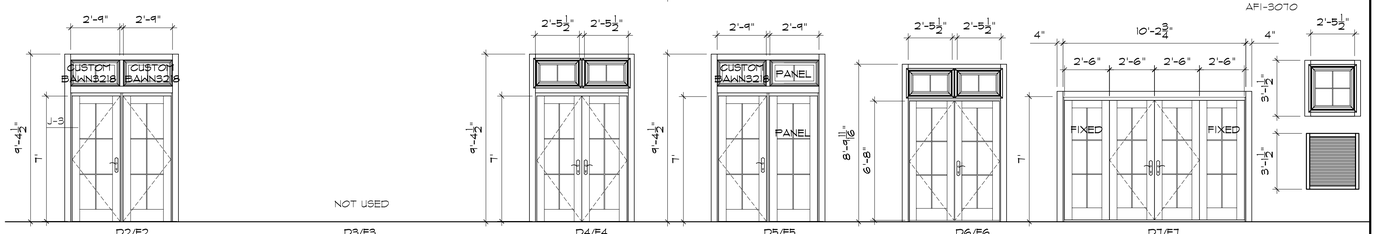JAMB DETAIL

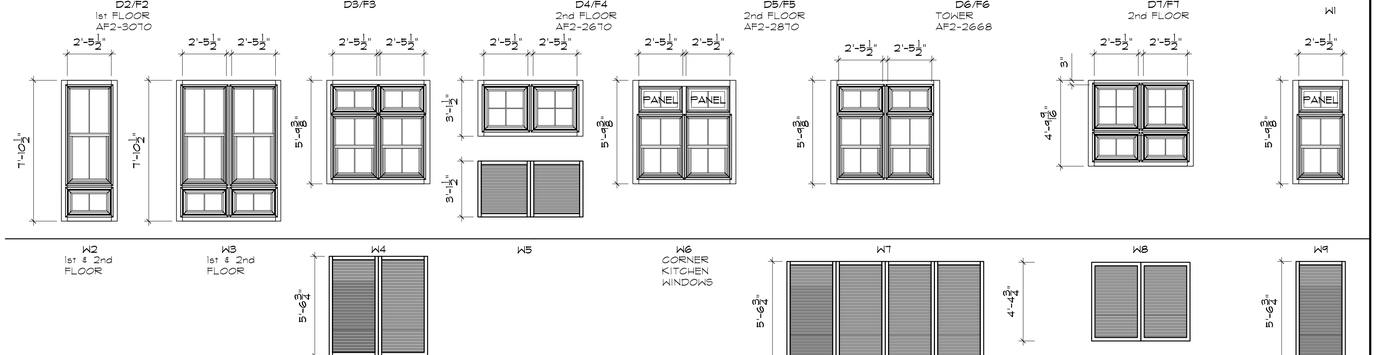


HEAD / SILL DETAIL

# 15-Detail

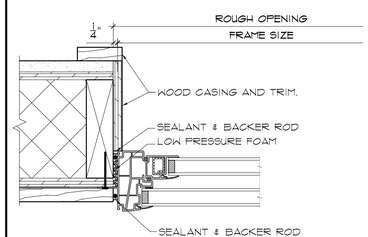Scale: 3"=1'-0"

# 14-Head / Jamb Detail

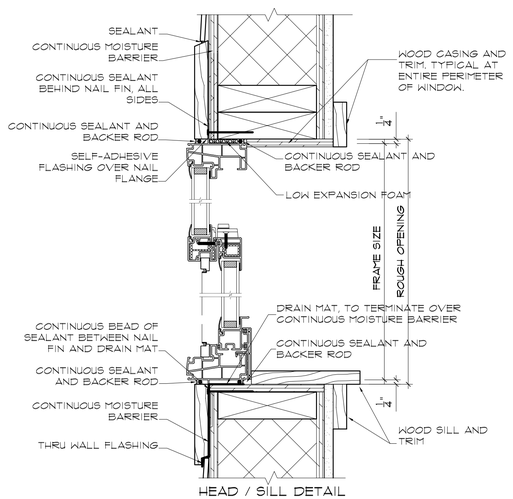Scale: 1 1/2"=1'-0"

# 13-Door and Frame Elevations

Scale: 1/4"=1'-0"

SHEET NO. A5.1

Door Schedule & Details

CIN3401R

1 JUN 13

# The Gruene House

Cinnamon Shore
175 Seaside Dr.
Port Aransas, TX 78373


Registered Architect
Diana H. Brenner
State of Texas 21260

Brenner Design
620 N. Delaware
Indianapolis, IN 46204
317.262.1220 tel
317.262.1260 fax
www.brennerdesign.com
Architecture
Interiors
Construction Management