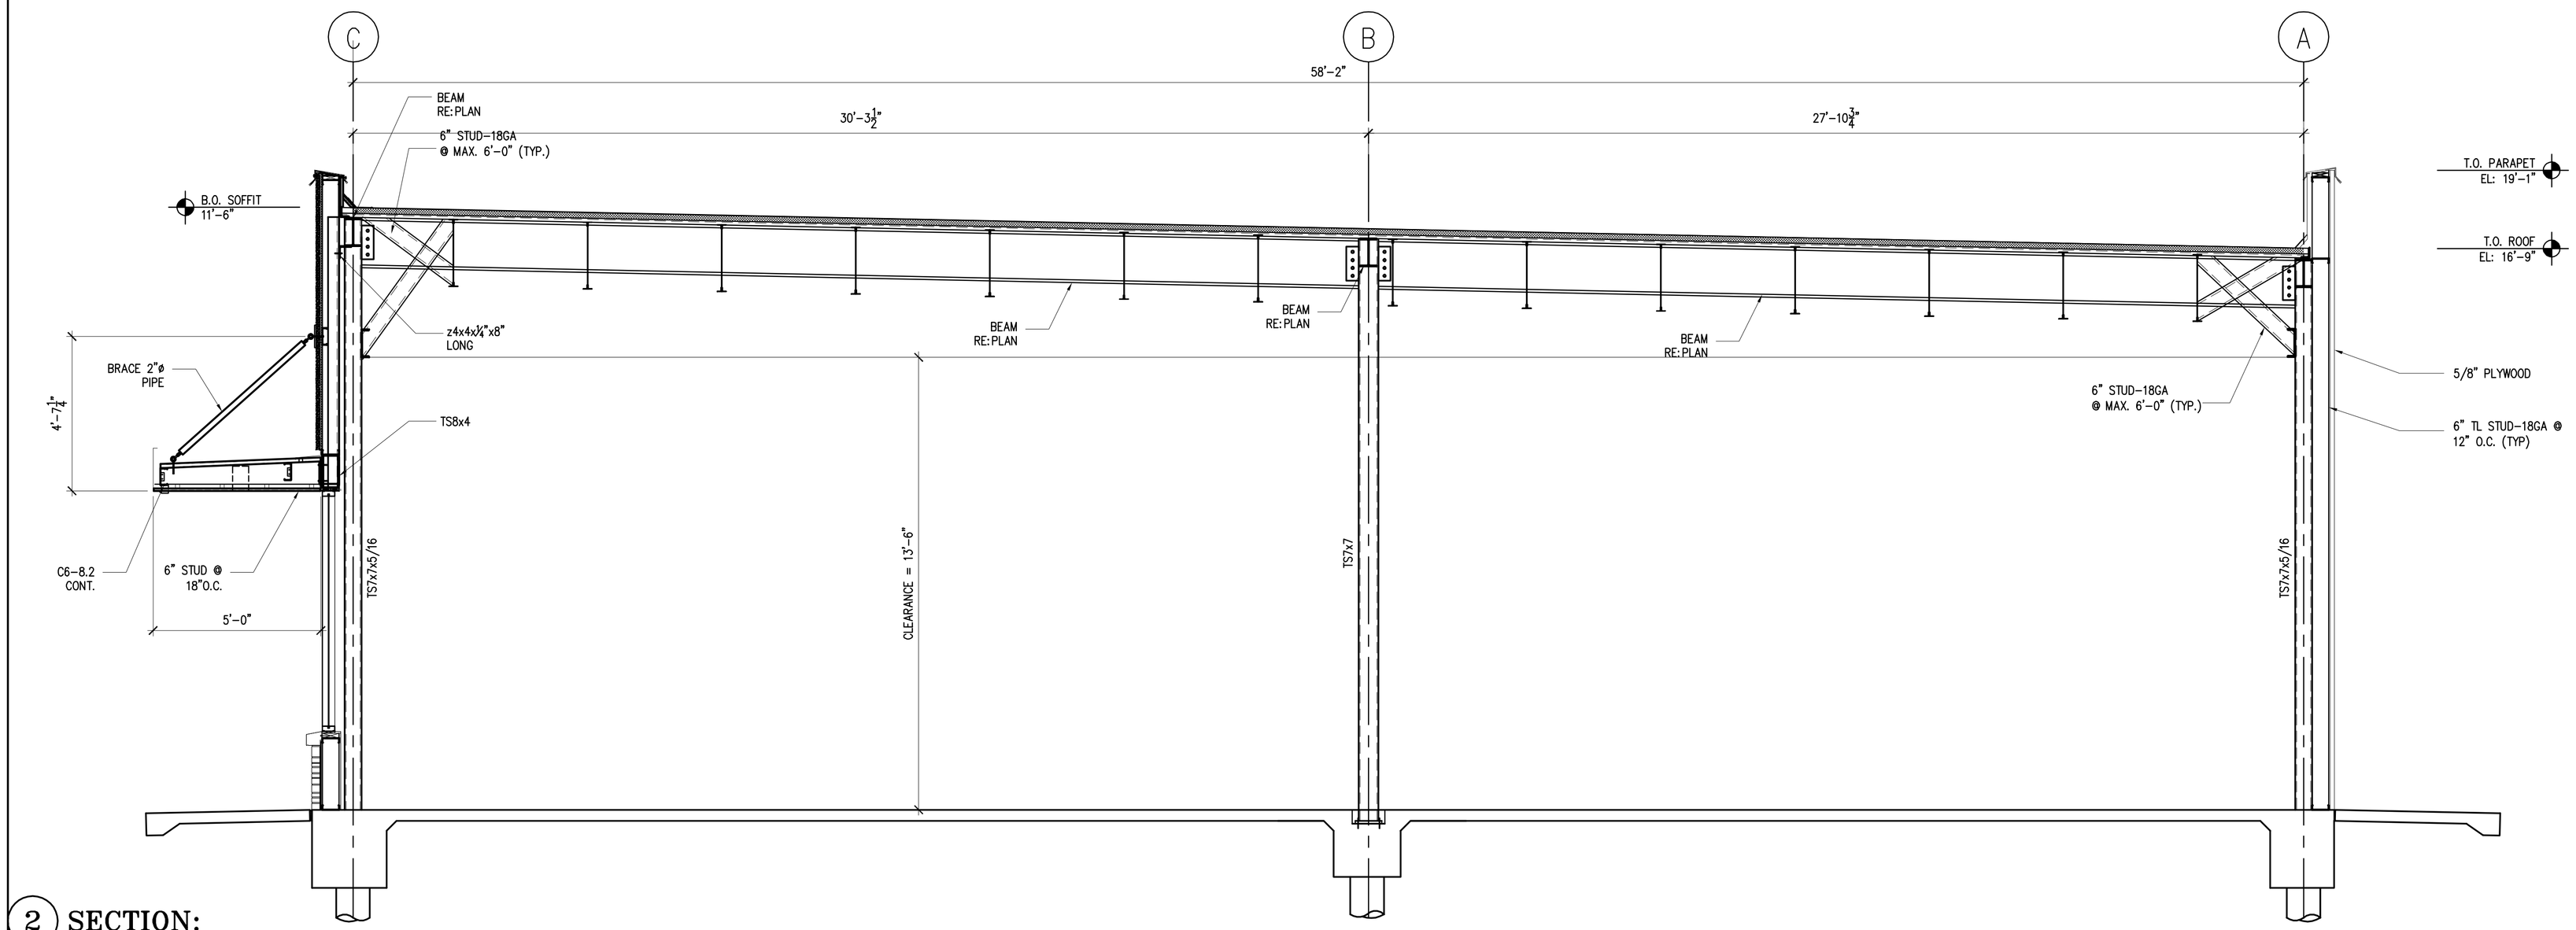

2 SECTION:

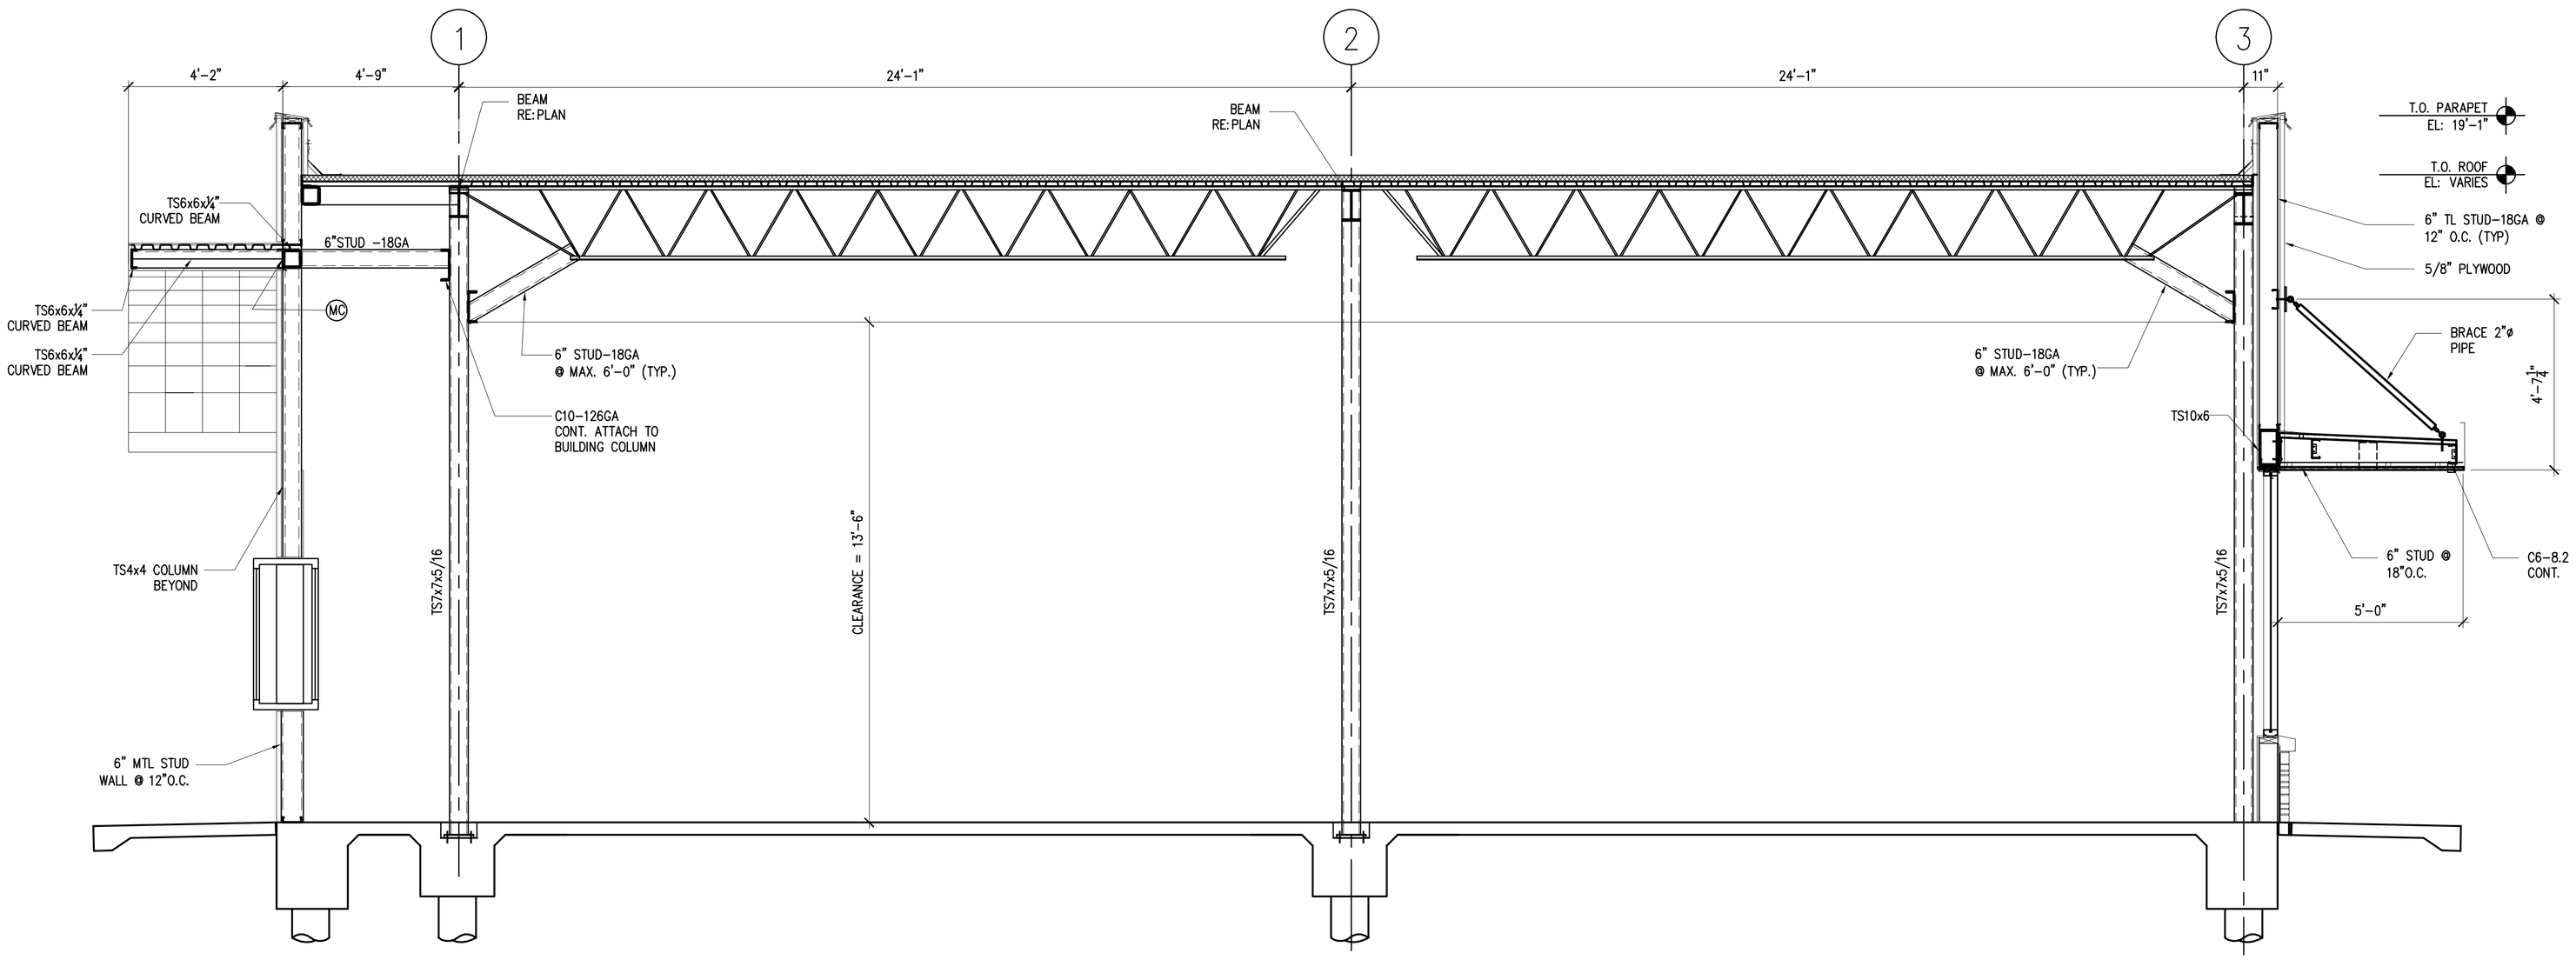

1 SECTION:

ARCH®
Woo Associates, LLC.
ARCHITECTS - PLANNERS
13734 Branford Green Dr.
Houston, TX. 77083
(281) 530-3192

SCHLOTZSKY'S
@ VICTORY LAKETOWN CENTER
TRACT 7A NEC INTERSTATE HWY 45 & F.M.646
LEAGUE CITY, TEXAS 77573

ISSUE HISTORY	
DATE	ISSUED FOR
07/15/10	CLIENT REVIEW
	PERMIT
	CONSTRUCTION

PE
BUILDINGS
BRIDGES
INSPECTIONS
MARINE STRUCTURES
CIVIL ENGINEERING &
STRUCTURAL ENGINEERING

PARAMOUNT
ENGINEERING
LLC

6065 HILLCROFT, SUITE 611
HOUSTON, TX 77081

TEL. : (713) 272-7184
FAX : (713) 995-4744
CEL. : (713) 204-1742

DRAWN BY: K.S	CHECKED BY: M.M

PROJ. NO.: PE10-157

SHEET: S4